Steel Tube Bridge Rail Attached to Parapet
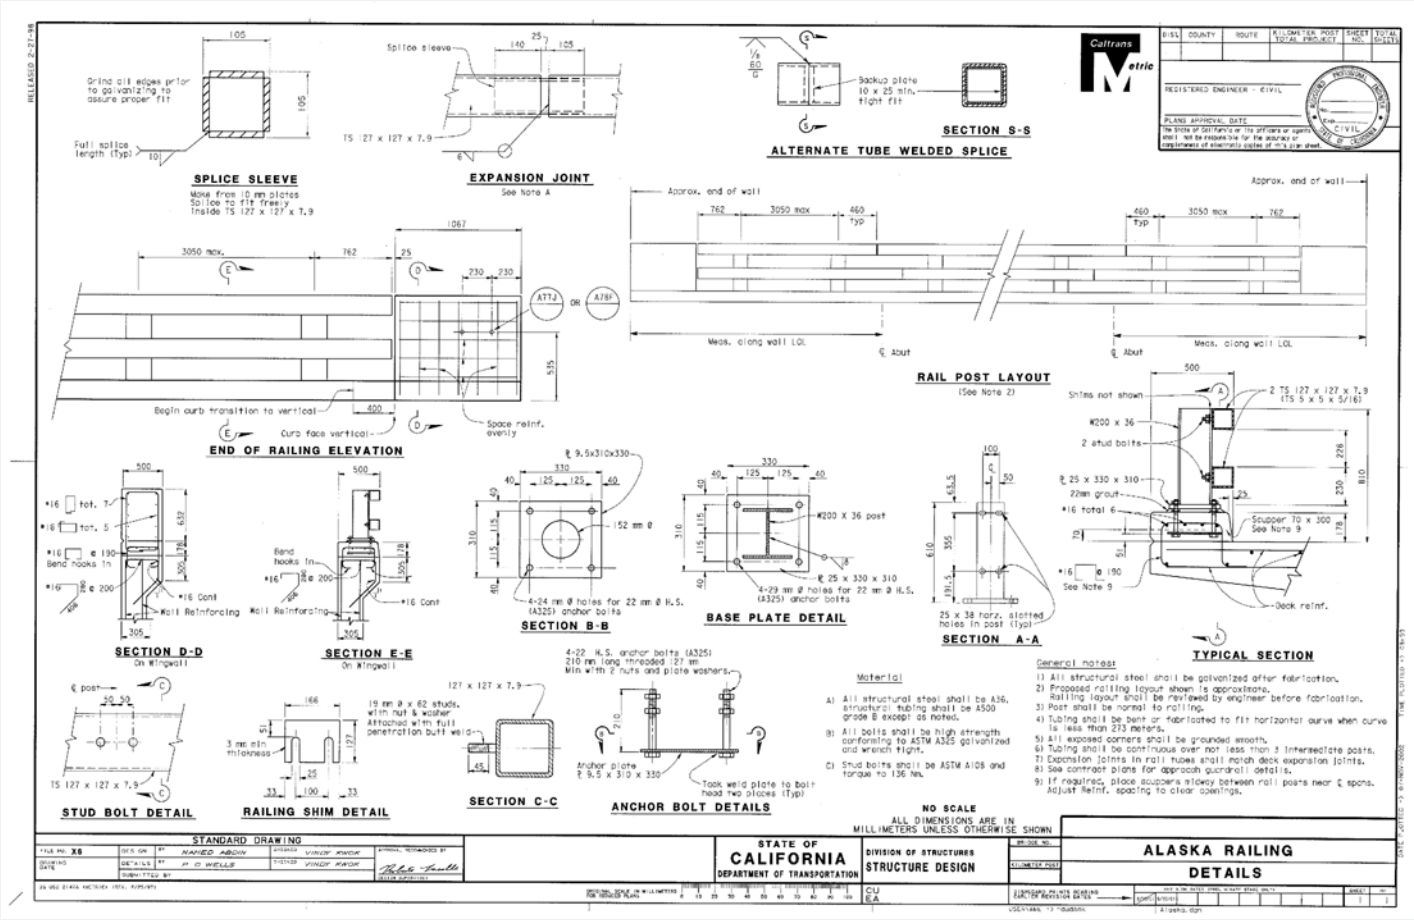
Alaska Rail - Curb Mount