Vertical Concrete Parapet with Aluminum Tube Bridge Rail
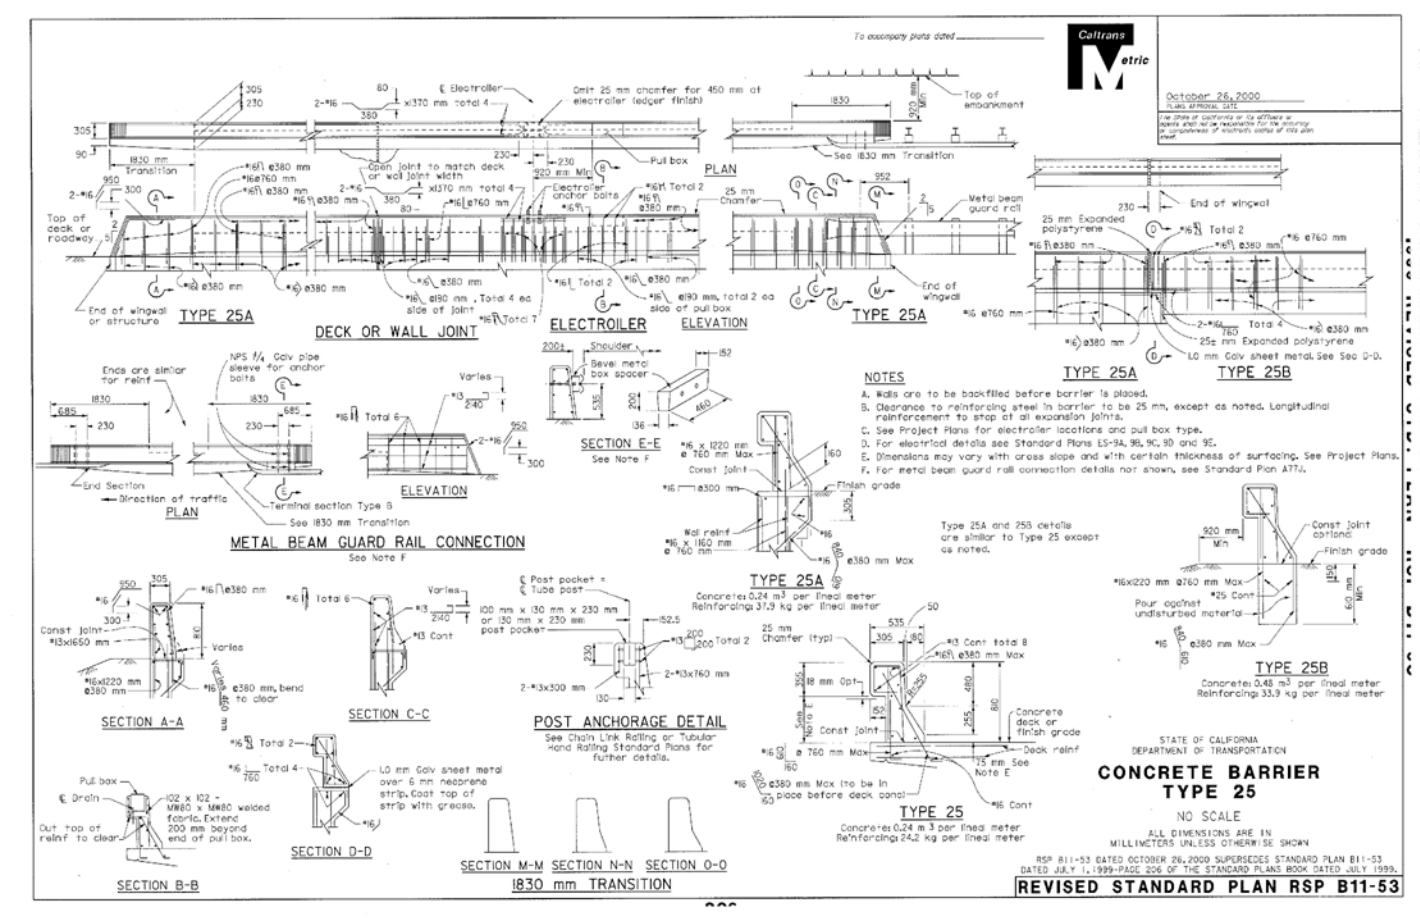
Type 25 Concrete Barrier