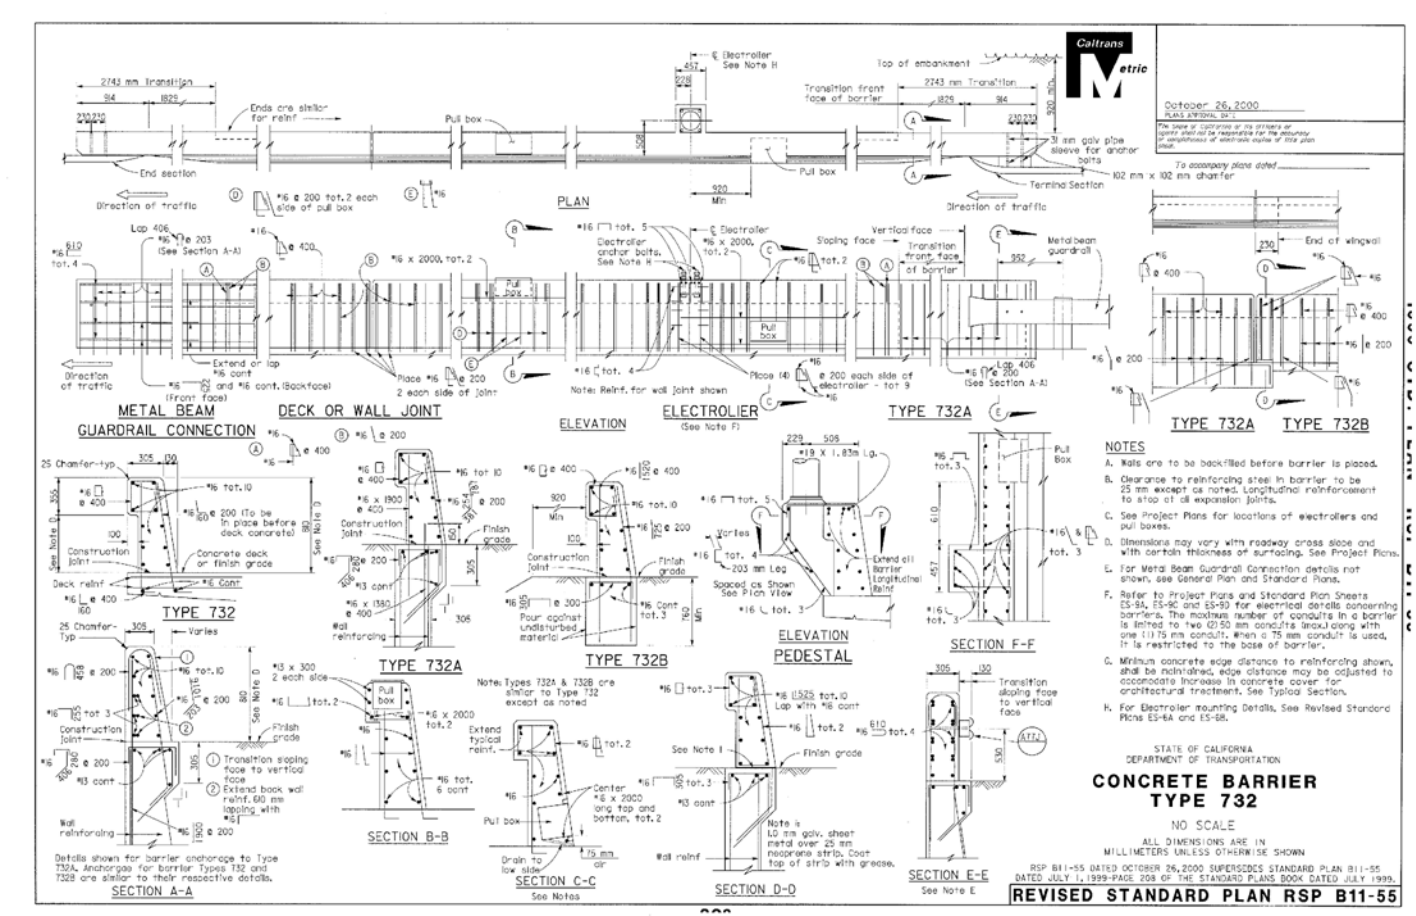Type 732 Concrete Barrier